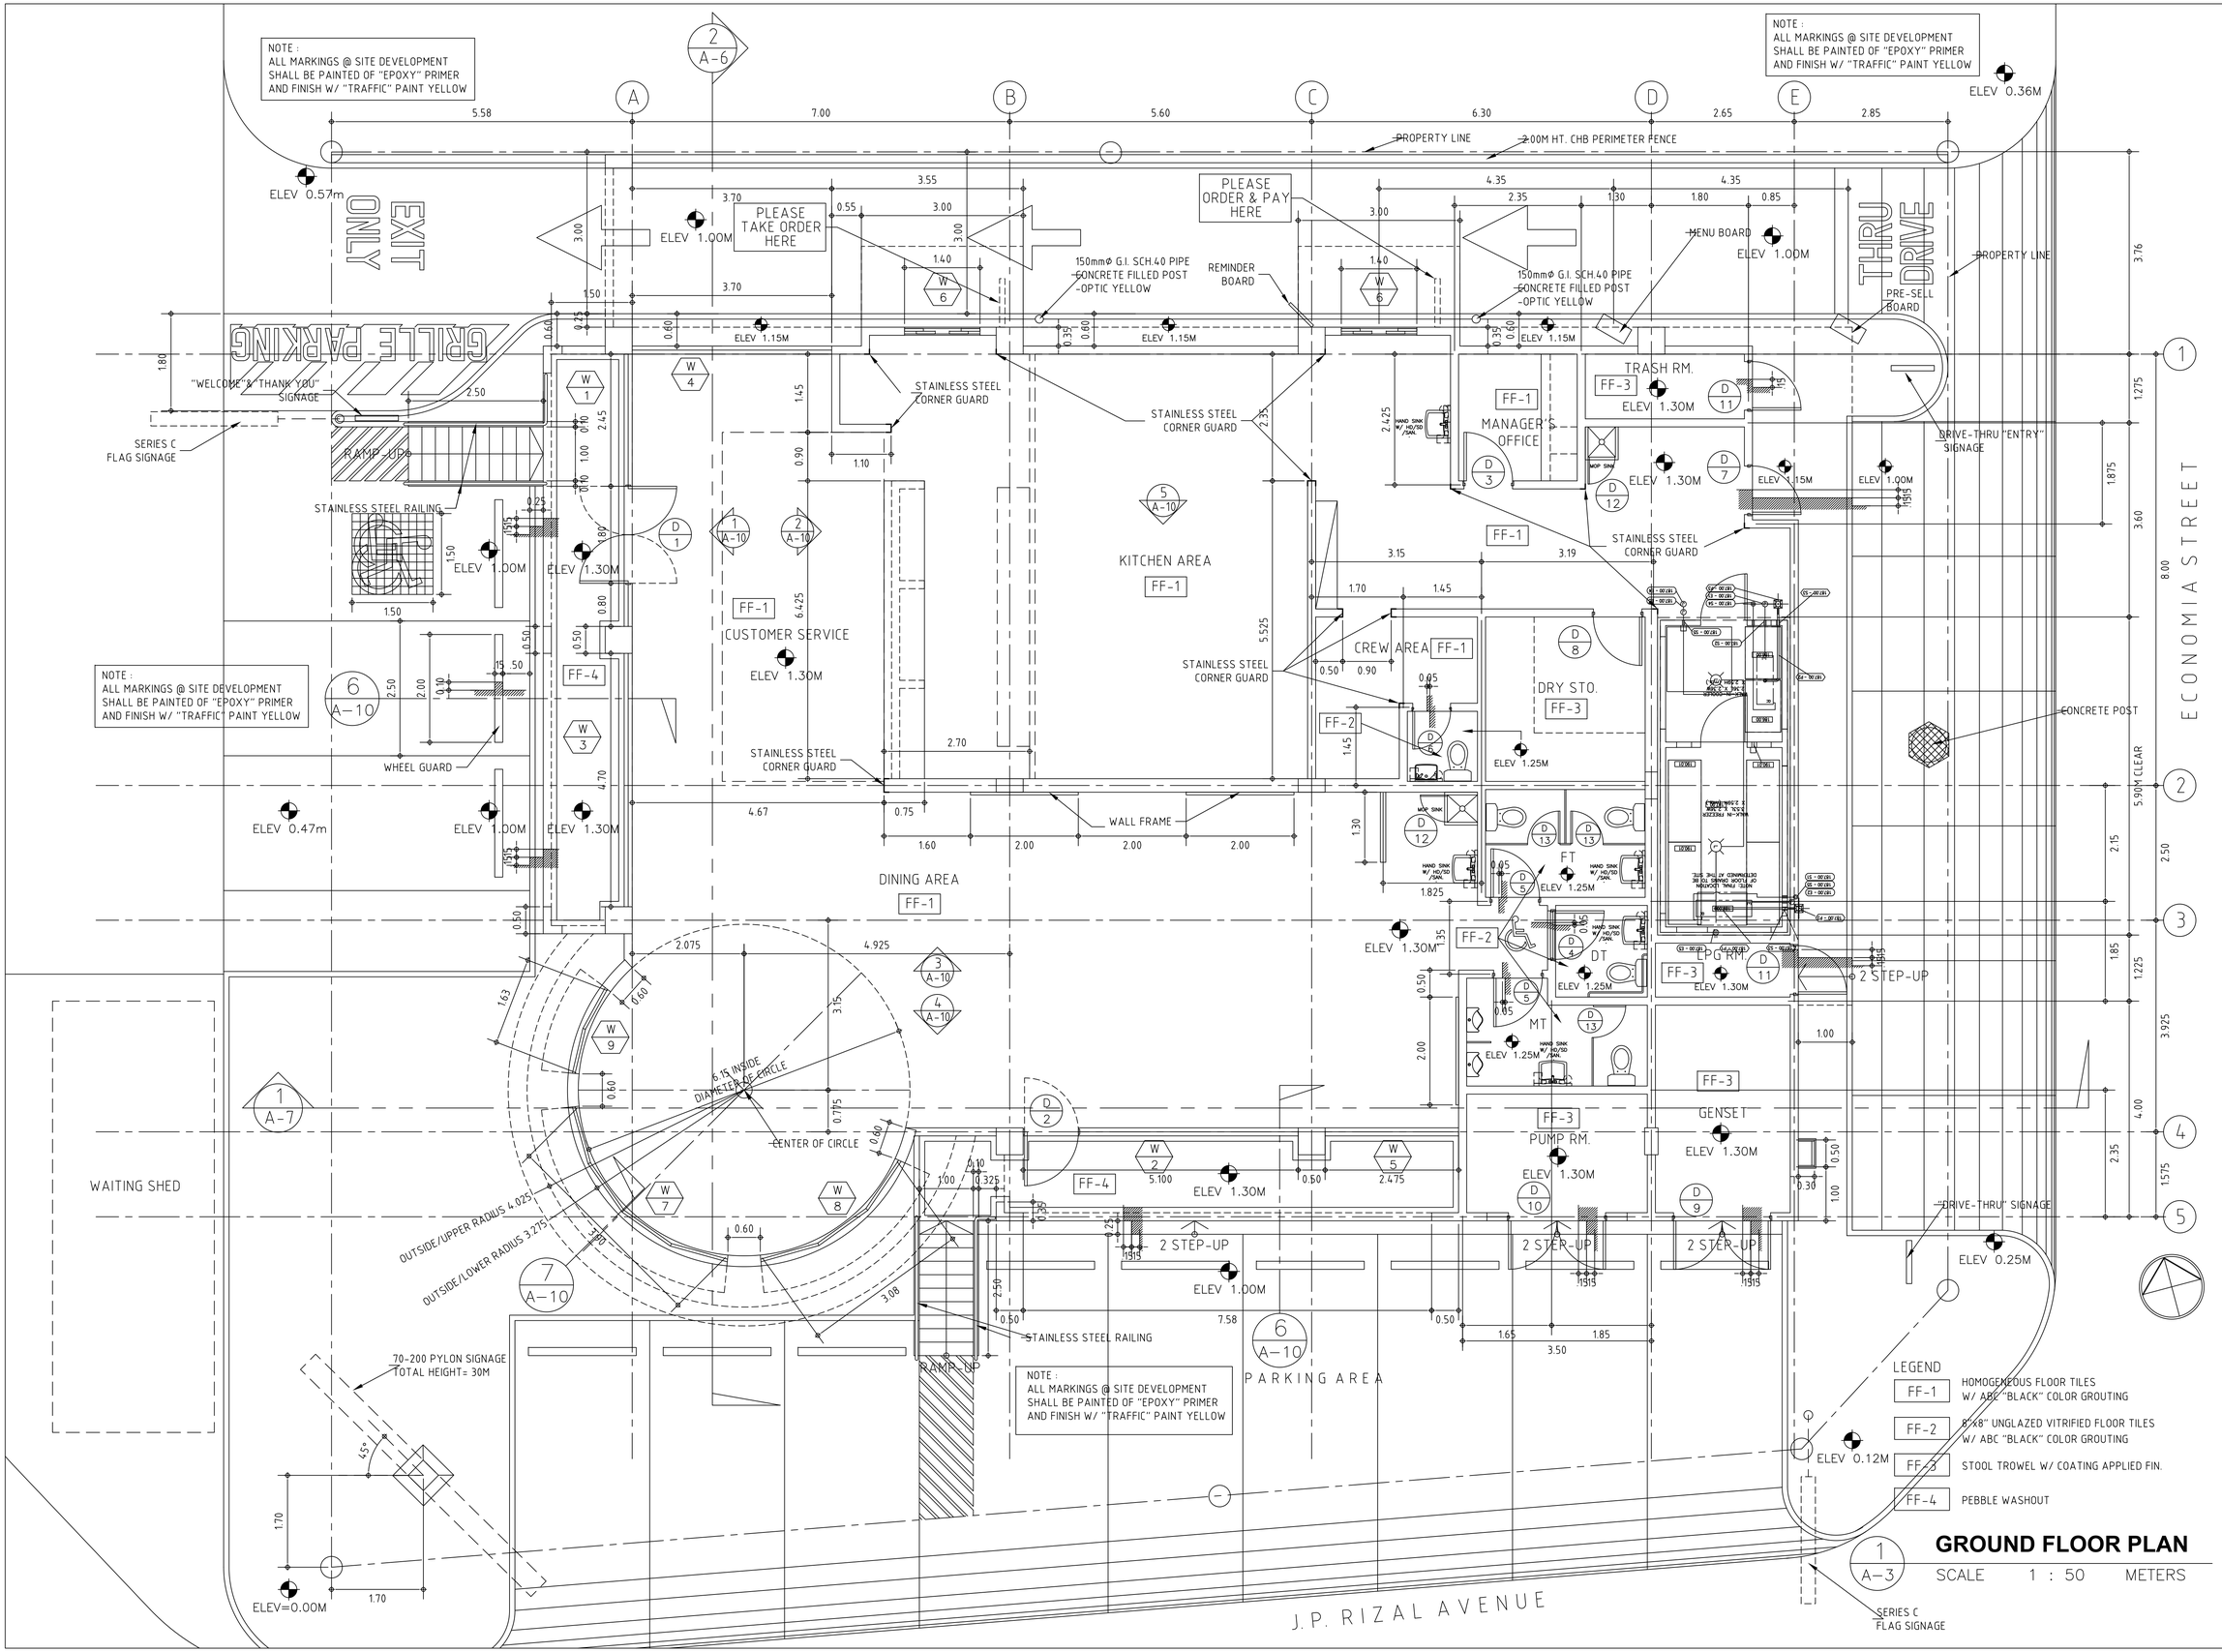

REVISIONS			
NO.	REMARKS	DATE	

SHEET CONTENTS
GROUND FLOOR PLAN

DRAWN BY:
DATE DRAWN
CHECKED BY
DESIGNED BY

THESE DRAWINGS AND SPECIFICATIONS ARE THE PROPERTY OF McDONALD'S CORPORATION AND SHALL NOT BE COPIED OR REPRODUCED WITHOUT THEIR WRITTEN PERMISSION.

McDonald's™

STA. ANA
J.P.RIZAL AVE. cor A.P.REYES AVE.
MAKATI CITY

OWNER
ARCHITECT
T.I.N.
REG. NO.
PTR NO.

SHT. NO. **A-3**